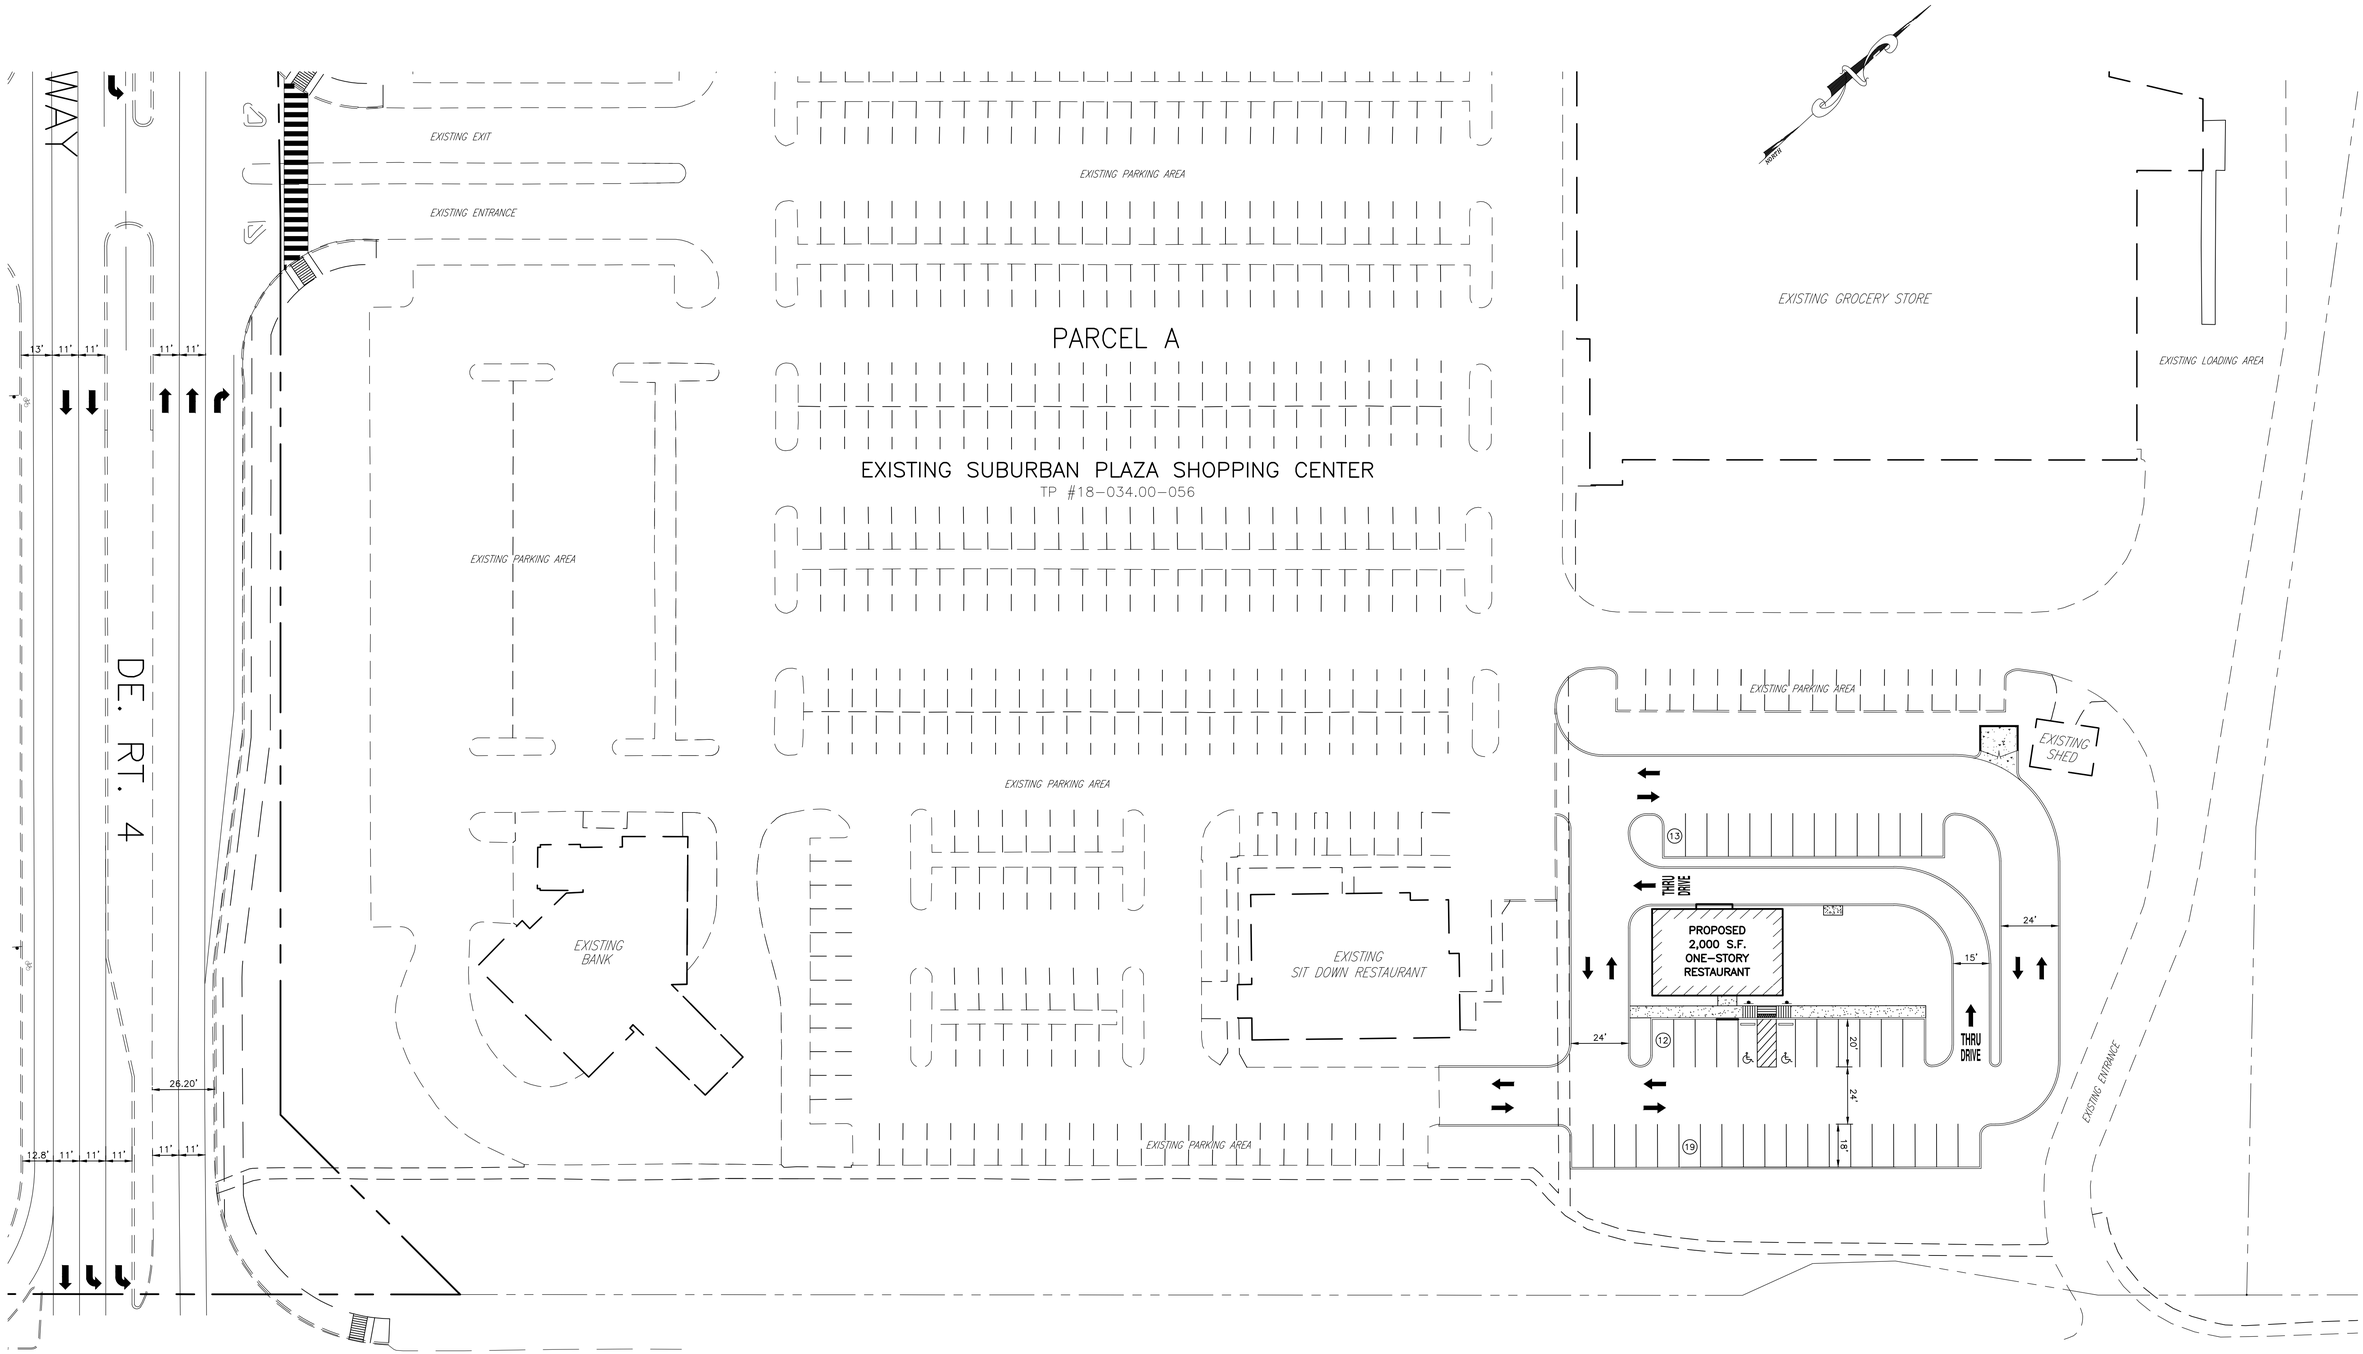

ELKTON RD. (DE. ROUTE 2)

(PUBLIC RIGHT-OF-WAY WIDTH VARIES)

PARKING ANALYSIS

PARKING REQUIRED:
25 SPACES + 1 SPACE PER 150 SF x 2,000 S.F. = 38 SPACES

PARKING PROVIDED = 44 SPACES

PARCEL A
PAD SITE CONCEPT PLAN

1" = 30'

LandmarkJCM
Science and Engineering

100 WEST COMMONS BOULEVARD, SUITE 301
NEW CASTLE, DELAWARE 19720
PHONE - (302) 323-9377 • FAX - (302) 323-9461
INFO @ LANDMARKJCM.COM • WWW.LANDMARKJCM.COM